GENERAL NOTES:

1. ALL EXTERIOR DIMENSIONS ARE TO STEEL LINE. INTERIOR DIMENSIONS ARE TO FINISHED WALL FACE.
2. PROVIDE BLOCKING IN WALL TO SUPPORT BRACKETS, SHELVING, CABINETS OR OTHER WALL MOUNTED ITEMS. COORDINATE WITH OWNER.
3. G.C. TO VERIFY ELECTRICAL, MECHANCIAL & PLUMBING PENETRATIONS.
4. GENERAL CONTRACTOR RESPONSIBLE TO FIELD VERIFY ALL CONDITIONS PRIOR TO COMMENCING WORK.
5. ALL ACCESSIBLE DOORS W/ CLOSERS & LATCH TO HAVE 12" CLEAR ON PUSH SIDE & 18" CLEAR ON THE PULL SIDE OF THE DOOR.
6. MECHANICAL, PLUMBING & ELECTRICAL CONTRACTORS TO COORDINATE W/ OWNER FOR ALL MECHANICAL, PLUMBING & ELECTRICAL REQUIREMENTS.
7. SEE EXTERIOR ELEVATIONS & SECTIONS FOR FINISH & WALL TYPE.
8. ALL ACCESSIBLE DOORS SHALL HAVE 18" CLEAR ON PULL SIDE & 12" CLEAR ON PUSH SIDE.
9. BRACE STUD WALLS TO STRUCTURE @ 48" O.C. MAX.
10. MOUNT O.H. DOOR CONTROL @ DRIVER'S SIDE.

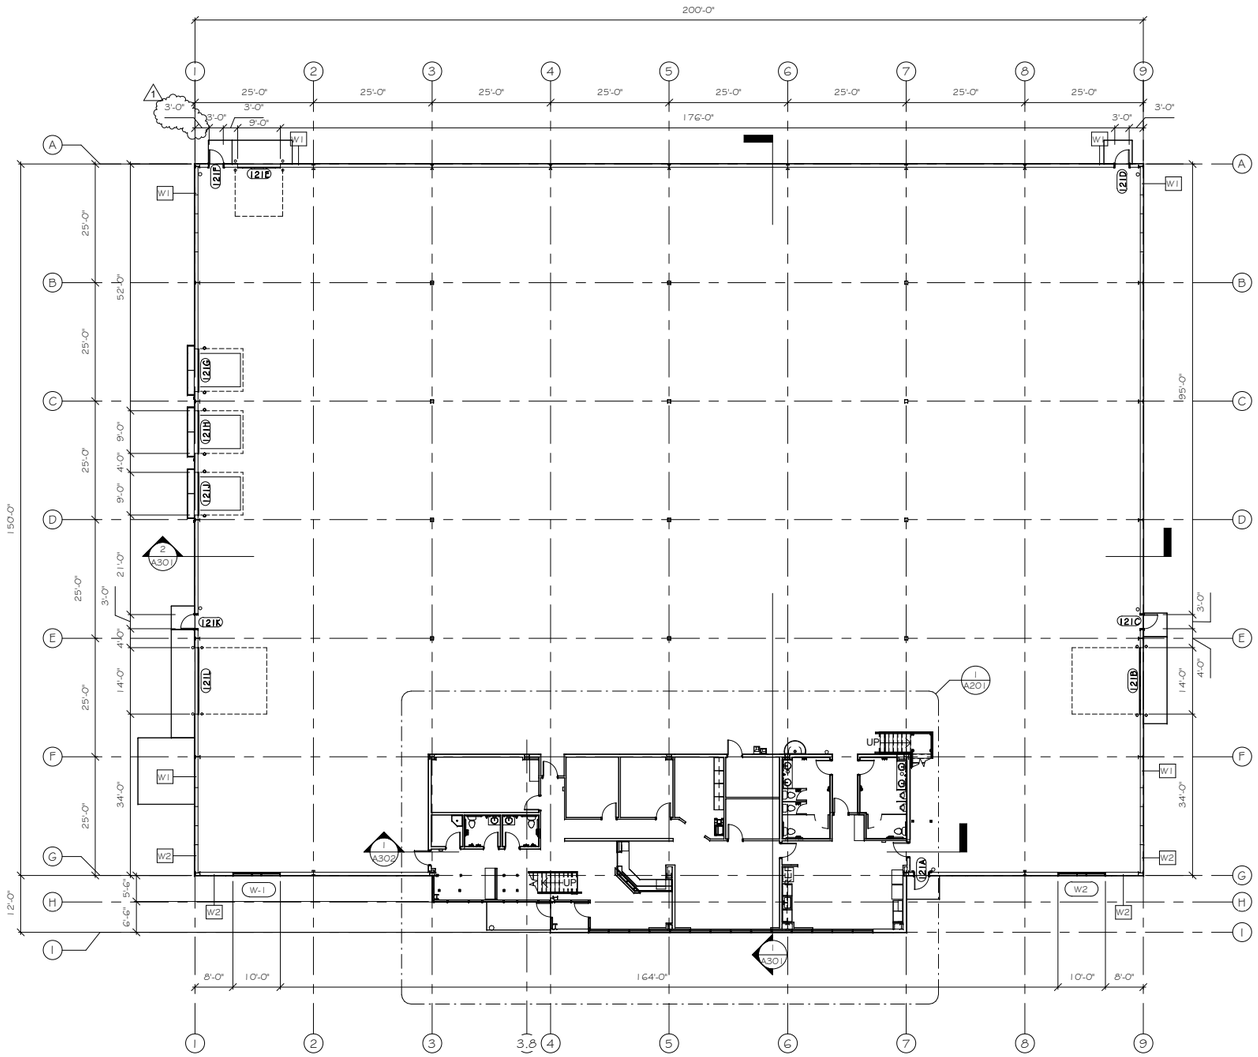

1 / A101 OVERALL FIRST FLOOR PLAN
1/16" = 1'-0"

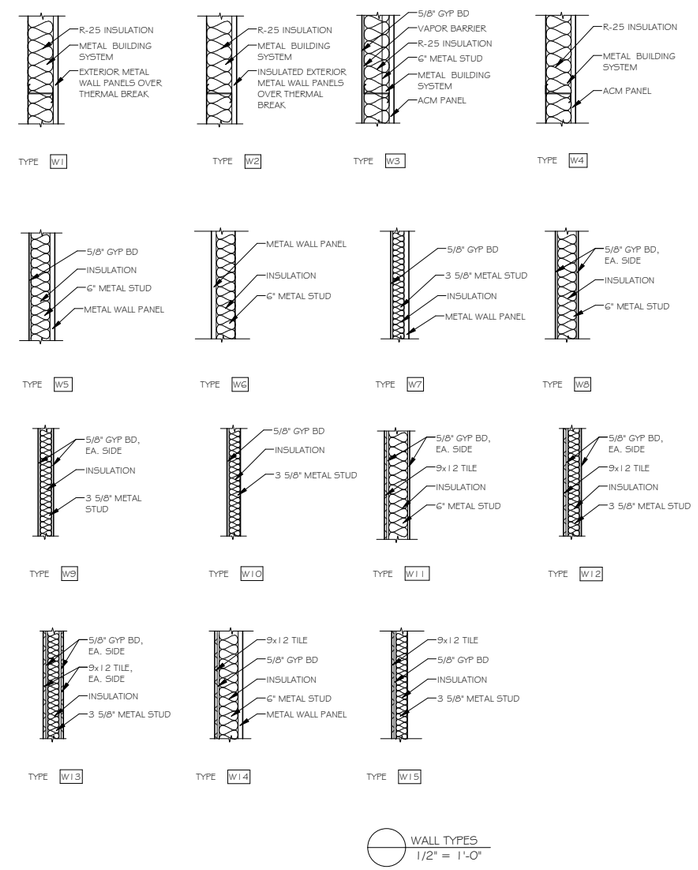

WALL TYPES
1/2" = 1'-0"

REVISIONS		
NO.	DATE	DESCRIPTION
1	7-8-16	Revision 1

ARCHITECT/ENGINEER:
Cedar corporation
800-472-7372
www.cedarcorp.com
MENOMONIE • MADISON • GREEN BAY
engineers • architects • planners • environmental specialists
land surveyors • landscape architects • interior designers

CONSULTANT:

DUNN COUNTY EDC
MENOMONIE VIRTUAL SPEC BUILDING
59TH STREET NE
MENOMONIE, WI 54751

JOB NO.	
D5736-001	
DRAWN BY: KJD	CHECKED BY: CAS
ISSUE DATE	
JUNE 2016	
SET TYPE	
REVIEW	

OVERALL FIRST FLOOR PLAN

SHEET NO.
A101